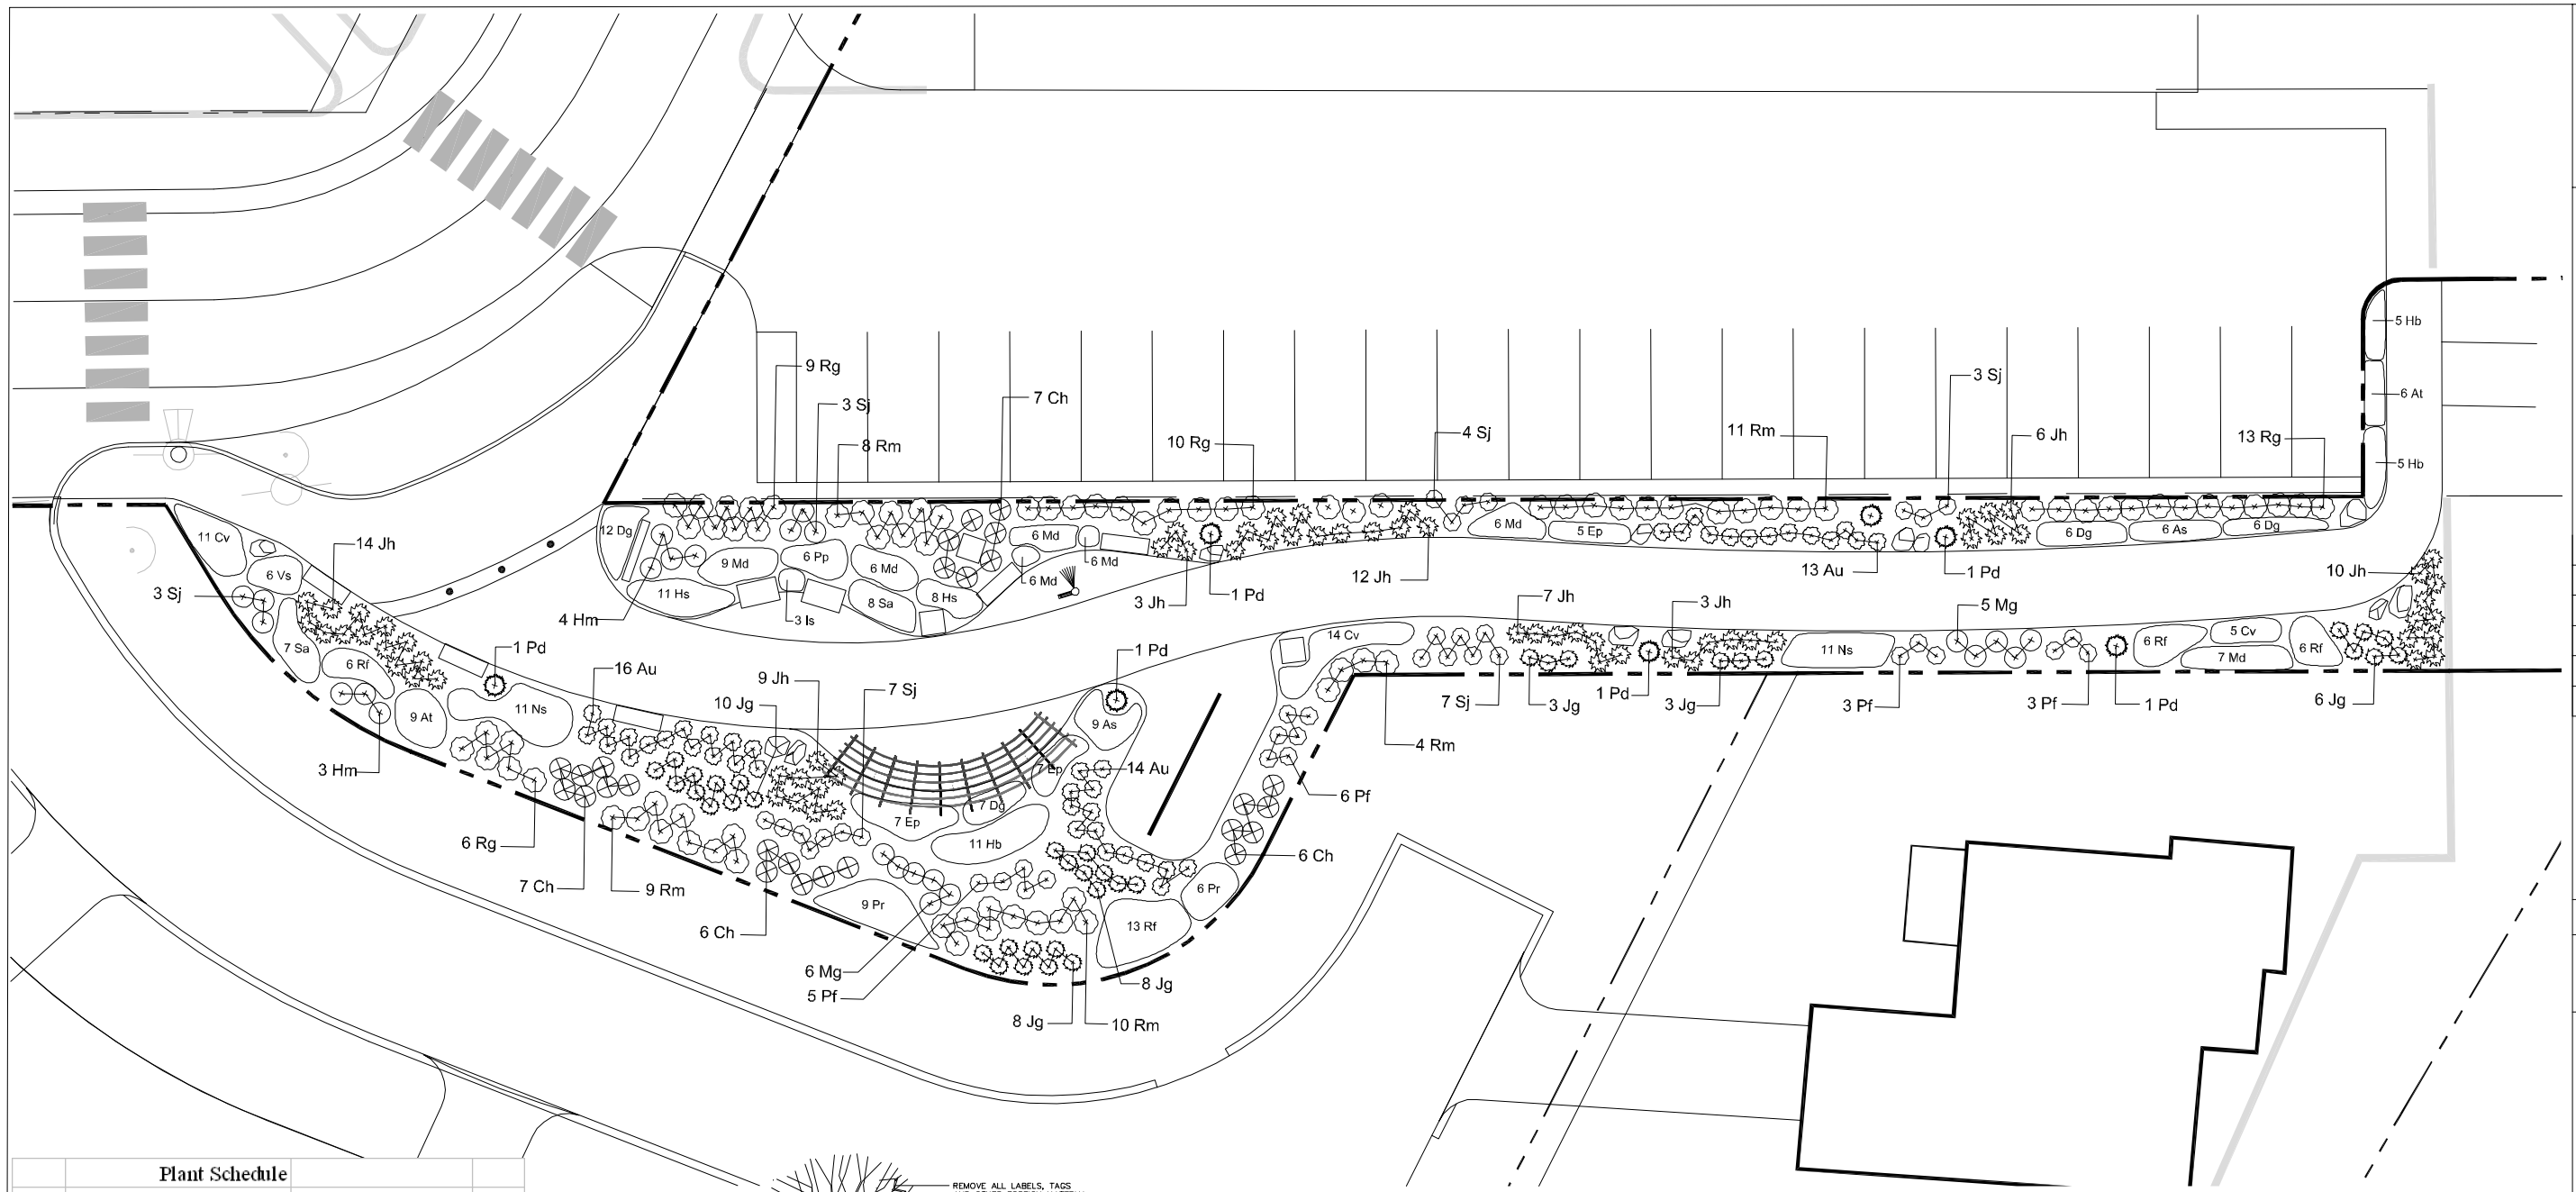

Plant Schedule

Symbol	Botanical Name	Common Name	Size
Ornamental Perennials			
At	Achillea taygetea 'Moonshine'	Moonshine Yarrow	2 yr.
As	Artemisia schmidtiana 'Silver Mound'	Silver Mound	2 yr.
Cv	Coreopsis verticillata 'Moonbeam'	Moonbeam Coreposis	2 yr.
Dg	Dianthus gratianopolitanus 'Tiny Rubies'	Tiny Rubies Dianthus	2 yr.
Ep	Echinacea purpurea	Purple Coneflower	2 yr.
Hb	Helictotrichon sempervirens 'Sapphire'	Blue Oat Grass	2 yr.
Hs	Hemerocallis 'Happy Returns'	Daylily	2 yr.
Is	Iris sibirica 'Caesar's Brother'	Siberian Iris	2 yr.
Md	Monarda didyma	Bee-Balm	2 yr.
Ns	Nepeta subsessilis	Catmint	2 yr.
Pr	Perovskia atriplicifolia	Russian Sage	2 yr.
Pp	Phlox paniculata 'David'	Garden Phlox	2 yr.
Rf	Rudbeckia fulgida 'Goldsturm'	Black Eyed Susan	2 yr.
Sa	Sedum 'Autumn Joy'	Autumn Joy Sedum	2 yr.
Vs	Veronica spicata	Spike Speedwell	2 yr.
Shrubs			
Au	Arctostaphylos uva-ursi	Bearberry	24"
Ch	Clethera alnifolia 'Hummingbird'	Dwarf Sweet Pepperbush	24"
Hm	Hydrangea macrophylla 'Penny Mac'	Penny Mac Hydrangia	24"
Jh	Juniperus horizontalis 'Wilton'	Spreading Juniper	24"
Jg	Juniperus virginiana 'Grey Owl'	Grey Owl Juniper	24"
Mg	Myrica gale	Sweetgale	2'- 3'
Pd	Pinus densiflora 'Low Glow'	Dwarf Japanese Red Pine	24"
Pf	Potentilla fruticosa 'Buttercup'	Yellow Potentilla	24"
Sj	Spiraea japonica 'Little Princess'	Little Princess Spirea	2'- 3'
Rg	Rosa Rugosa 'George Vancouver'	Rugosa Rose 2'	24"
Rm	Rosa Rugosa 'Morden Centennial'	Rugosa Rose 3'	24"

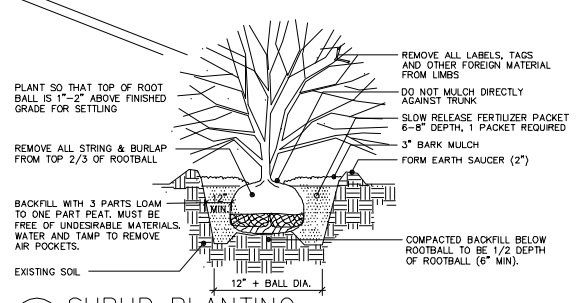

1 SHRUB PLANTING

NOT TO SCALE

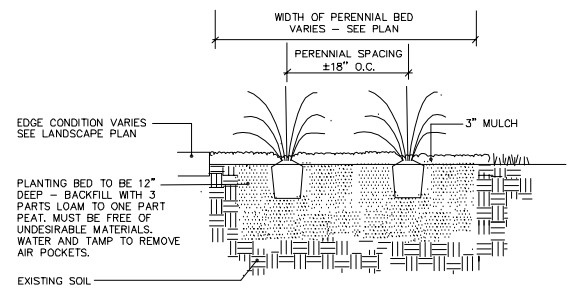

2 PERENNIAL PLANTING

NOT TO SCALE

GENERAL PLANTING NOTES

1. This plan is for permitting purposes only and shall not be used for construction.

2. The landscape contractor shall call Dig-Safe (1-888-344-7233) prior to start of work.

3. The landscape contractor shall notify Project Landscape Architect a minimum of 48 hours prior to installation to coordinate inspection & location of plant material.

4. Landscape Contractor shall identify and flag all property lines prior to any earthwork, if not previously done. Final location of plant material shall be approved in the field by project landscape architect.

5. The landscape contractor shall replace or repair any site improvements damaged in performance of this job at no additional cost to owner.

6. All plant material shall be guaranteed for one (1) full year after acceptance by Owner.

7. Plant substitutions and size variations are only accepted if approved by Project Landscape Architect and Owner.

8. All trees to remain shall be protected during construction. See tree protection detail.

ANNUAL MAINTENANCE PLAN

Late winter or early spring:

1. Spring clean up – collect and remove all debris, leaves, and rubbish (continue throughout season as necessary).

2. Power sweep or rake road gravel and sand off lawn/planting beds and remove from site. Re-sod lawn areas as needed.

3. Prune winter killed branches when new growth appears. Prune back summer blooming shrubs to encourage stronger blooms.

4. Fertilize plants with a balanced organic fertilizer (14-14-14).

5. Prune dead blooms from spring bloomers, once they have gone by.

6. Add mulch as necessary to planting beds to maintain a three (3) inch depth.

Summer:

1. Provide routine maintenance.

2. Watch for insect damage, if necessary – spray with insecticidal soap (late in the day, preferably at dusk).

3. Prune off blooms that have gone by to encourage re-bloom in perennial and shrubs. Prune off damaged, leggy, or stressed branches to maintain shrub and tree appearance.

4. Remove weeds and invasive plants. Edge beds as necessary to redefine shape.

Fall:

1. Fertilize plants once hot temperatures are past, to assure plant stability for winter months.

2. Prune off any blooms that have gone by to encourage bud set for spring.

tjd&a

Terrence J. DeWan & Associates
Landscape Architects & Planners

121 West Main Street, Yarmouth, ME 04096
telephone: 207.846.0757 fax: 207.846.0075
web: tjdwa.net

Notes:

RLA	KBS
Draft:	KBS
Job No:	1642-08
Scale:	1" = 10'
Date:	2-25-10
Stamp	

Rev.	Issued for	Date	By
-	TASK FORCE TEAM REVIEW	2-25-10	KS

Status: Review

Project: PINE POINT BEACH ACCESS

Drawing Name: LANDSCAPE PLAN

Sheet: L-1